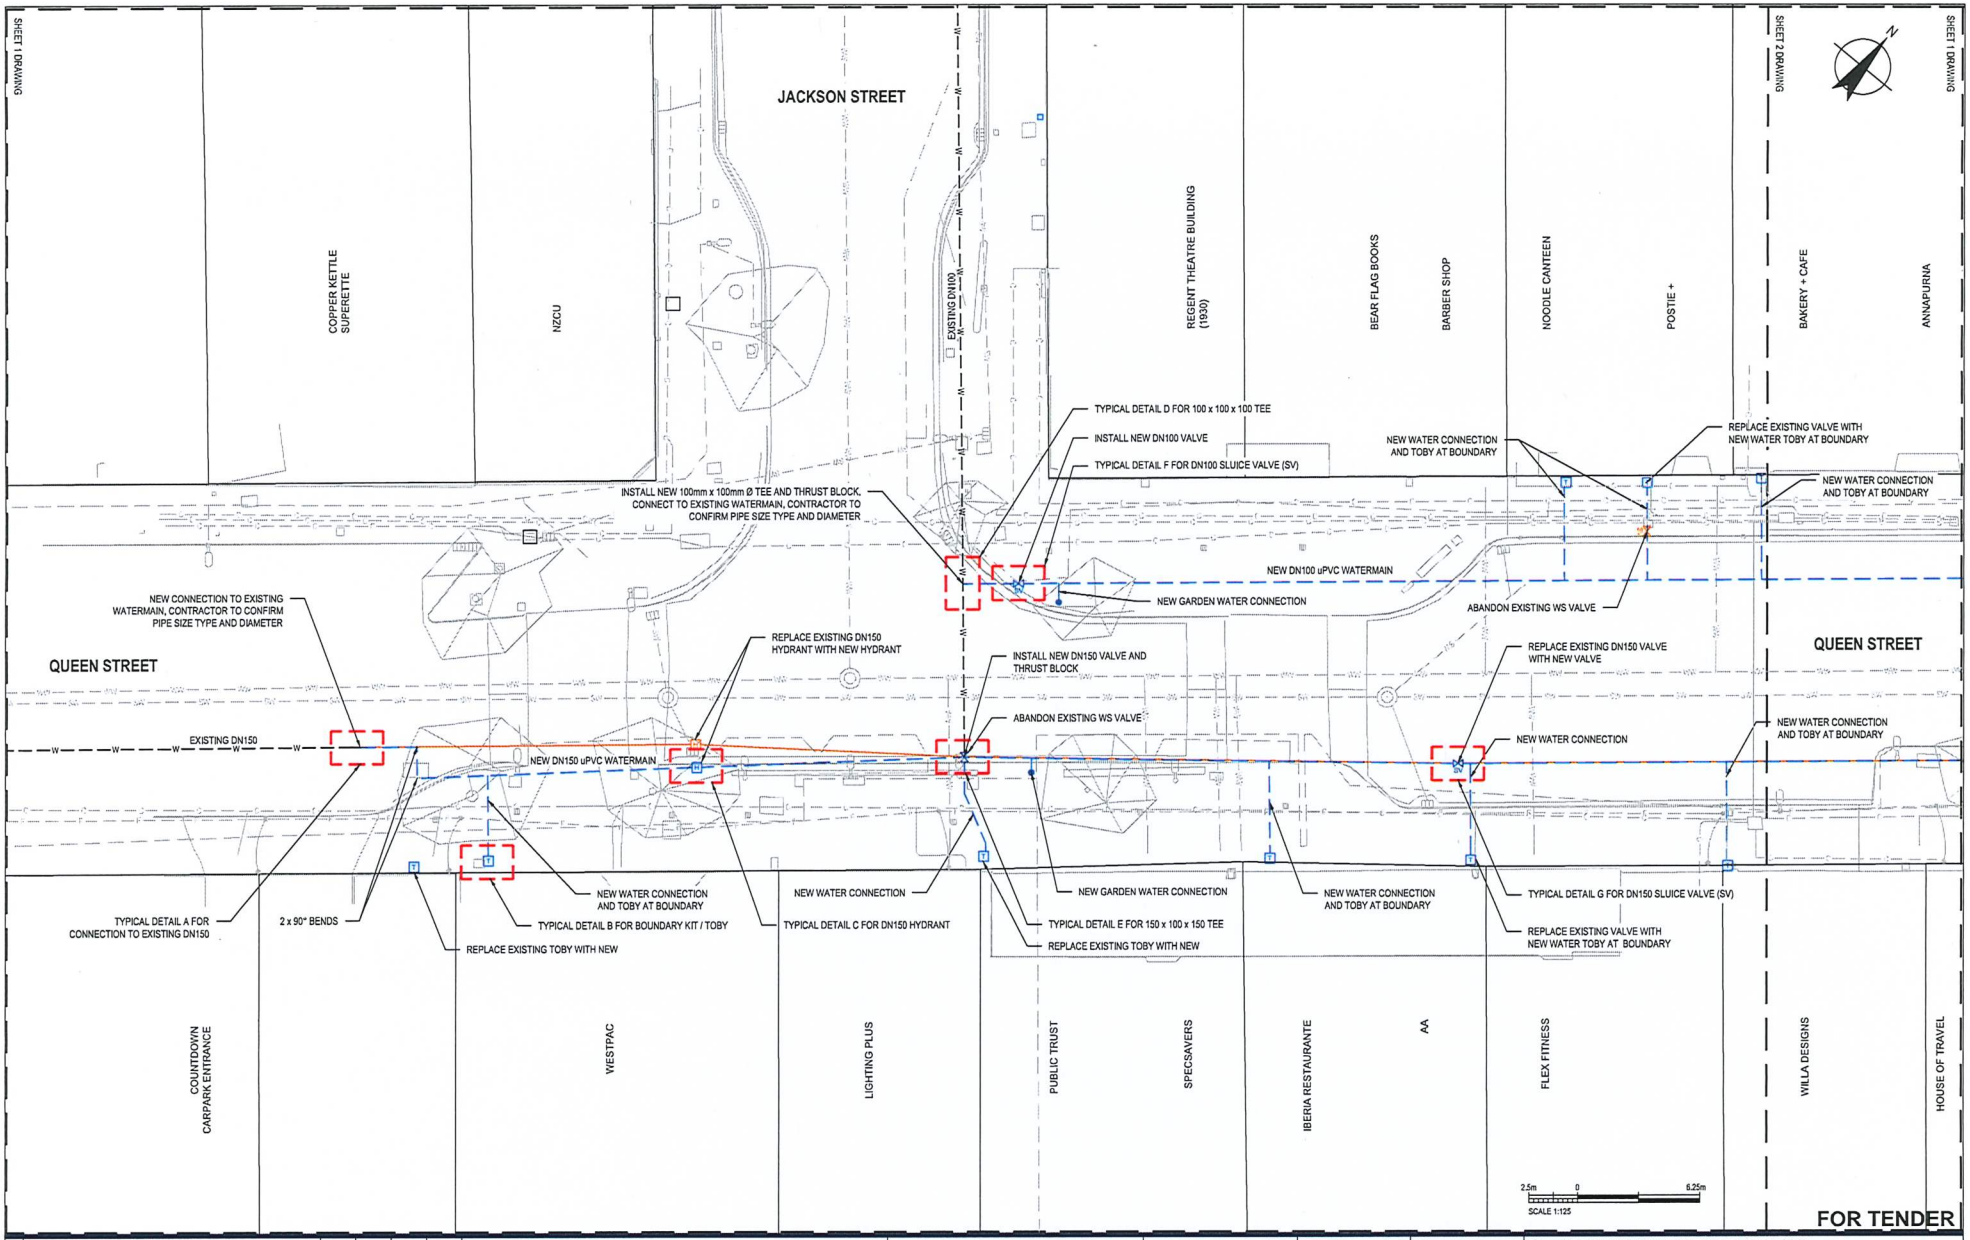

No	Revision	Drawn	Date	Approved	Date
A	FOR TENDER	HD	01.09.25	LC	01.09.25

CAMERON FAUVEL PROJECTS

MASTERTON WHAKAORIORI DISTRICT COUNCIL

Luke Cameron | BE (Civil) MEM CPEng.
T | +64 27 405 5492
E | luke.cameron@cfprojects.co.nz

Mac Fauvel | BE (Civil) MEM CPEng.
T | +64 27 641 5590
E | mac.fauvel@cfprojects.co.nz

www.cfprojects.co.nz
Masterton, New Zealand

DO NOT SCALE

Conditions of Use.
This document may only be used by the client (and any other person upon agreement) for the purpose for which it was prepared and must not be used by any other person or for any other purpose.

Drawn	H. DAVIE	Designer	L. CAMERON
Drafting Check	L. CAMERON	Design Check	M. FAUVEL
Approved	L. CAMERON		
Date	1 SEPTEMBER 2025		
Scale	AS SHOWN		

Client: MASTERTON DISTRICT COUNCIL
Project: CBD INFRASTRUCTURE UPGRADE
Title: WATER SUPPLY UPGRADE PLAN - SHEET 1

Original Size: A1
Drawing No: 25068 WU1 601
Rev: A

Plot Date: 10 September 2025 - 8:51 pm
Plotted by: Hayden Davie
Cad File No: C:\Work\CF Projects\CF Projects\Queen Street\CAD WATER UPGRADE\600 Water Supply.dwg

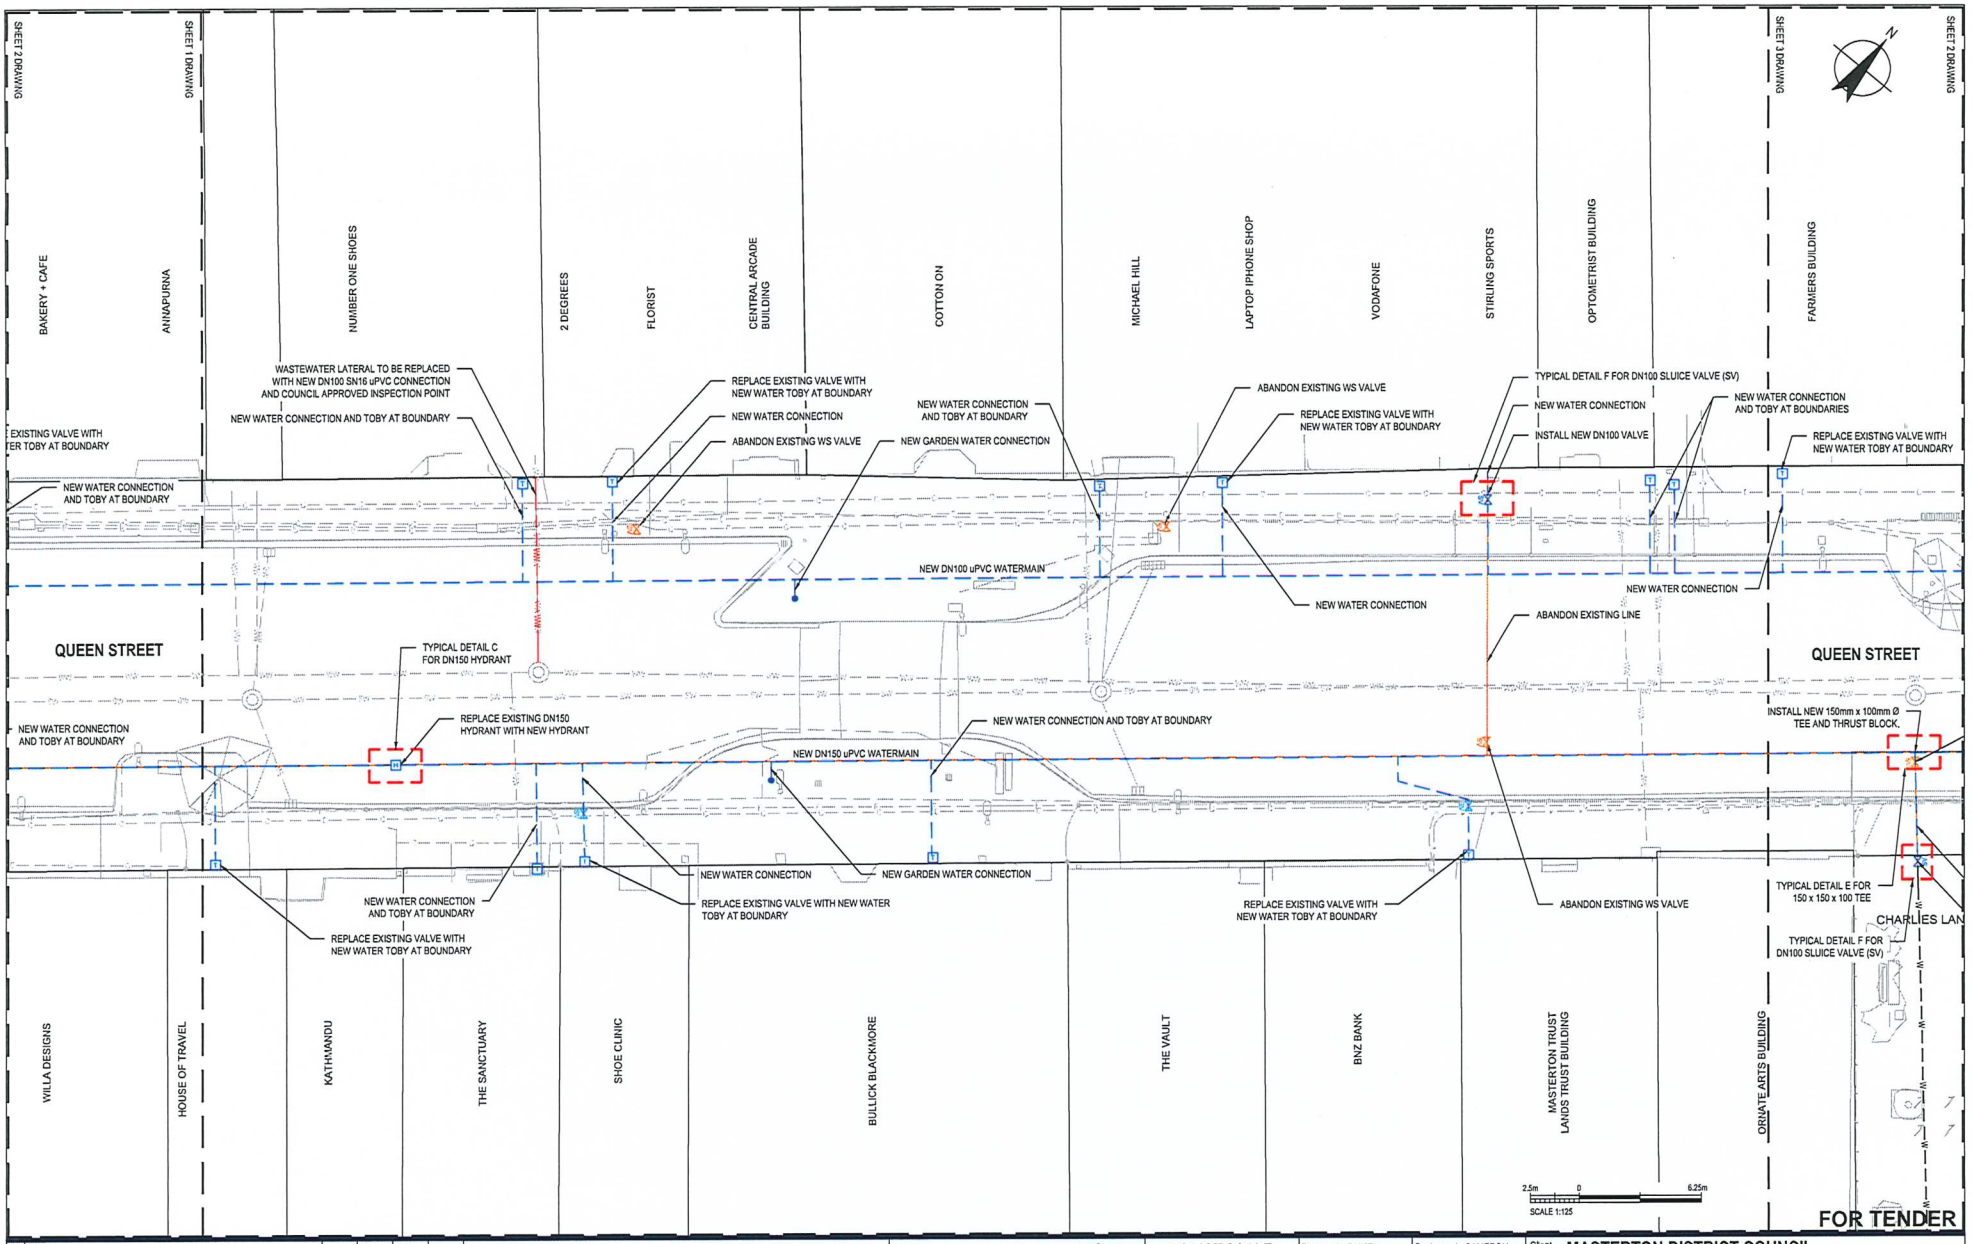

No	Revision	Drawn	Date	Approved	Date
A	FOR TENDER	HD	01.09.25	LC	01.09.25

CAMERON FAUVEL PROJECTS

MASTERTON WHAKAORIORI DISTRICT COUNCIL

Luke Cameron | BE (Civil) MEM CPEng. T | +64 27 405 5492 E | luke.cameron@cfprojects.co.nz
Mac Fauvel | BE (Civil) MEM CPEng. T | +64 27 641 5500 E | mac.fauvel@cfprojects.co.nz
www.cfprojects.co.nz
Masterton, New Zealand

DO NOT SCALE

Conditions of Use.
This document may only be used by the client (and any other person upon agreement) for the purpose for which it was prepared and must not be used by any other person or for any other purpose.

Drawn	H. DAVIE	Designer	L. CAMERON
Drafting Check	L. CAMERON	Design Check	M. FAUVEL
Approved	L. CAMERON		
Date	1 SEPTEMBER 2025		
Scale	AS SHOWN		

Client: MASTERTON DISTRICT COUNCIL
Project: CBD INFRASTRUCTURE UPGRADE
Title: WATER SUPPLY UPGRADE PLAN - SHEET 2

Original Size: A1 | Drawing No: 25068 WU1 602 | Rev: A

Plot Date: 10 September 2025 - 8:51 pm | Plotted by: Hayden Davie | Cad File No: C:\Work\CF Projects\CF Projects\Queen Street\CAD WATER UPGRADE\600 Water Supply.dwg

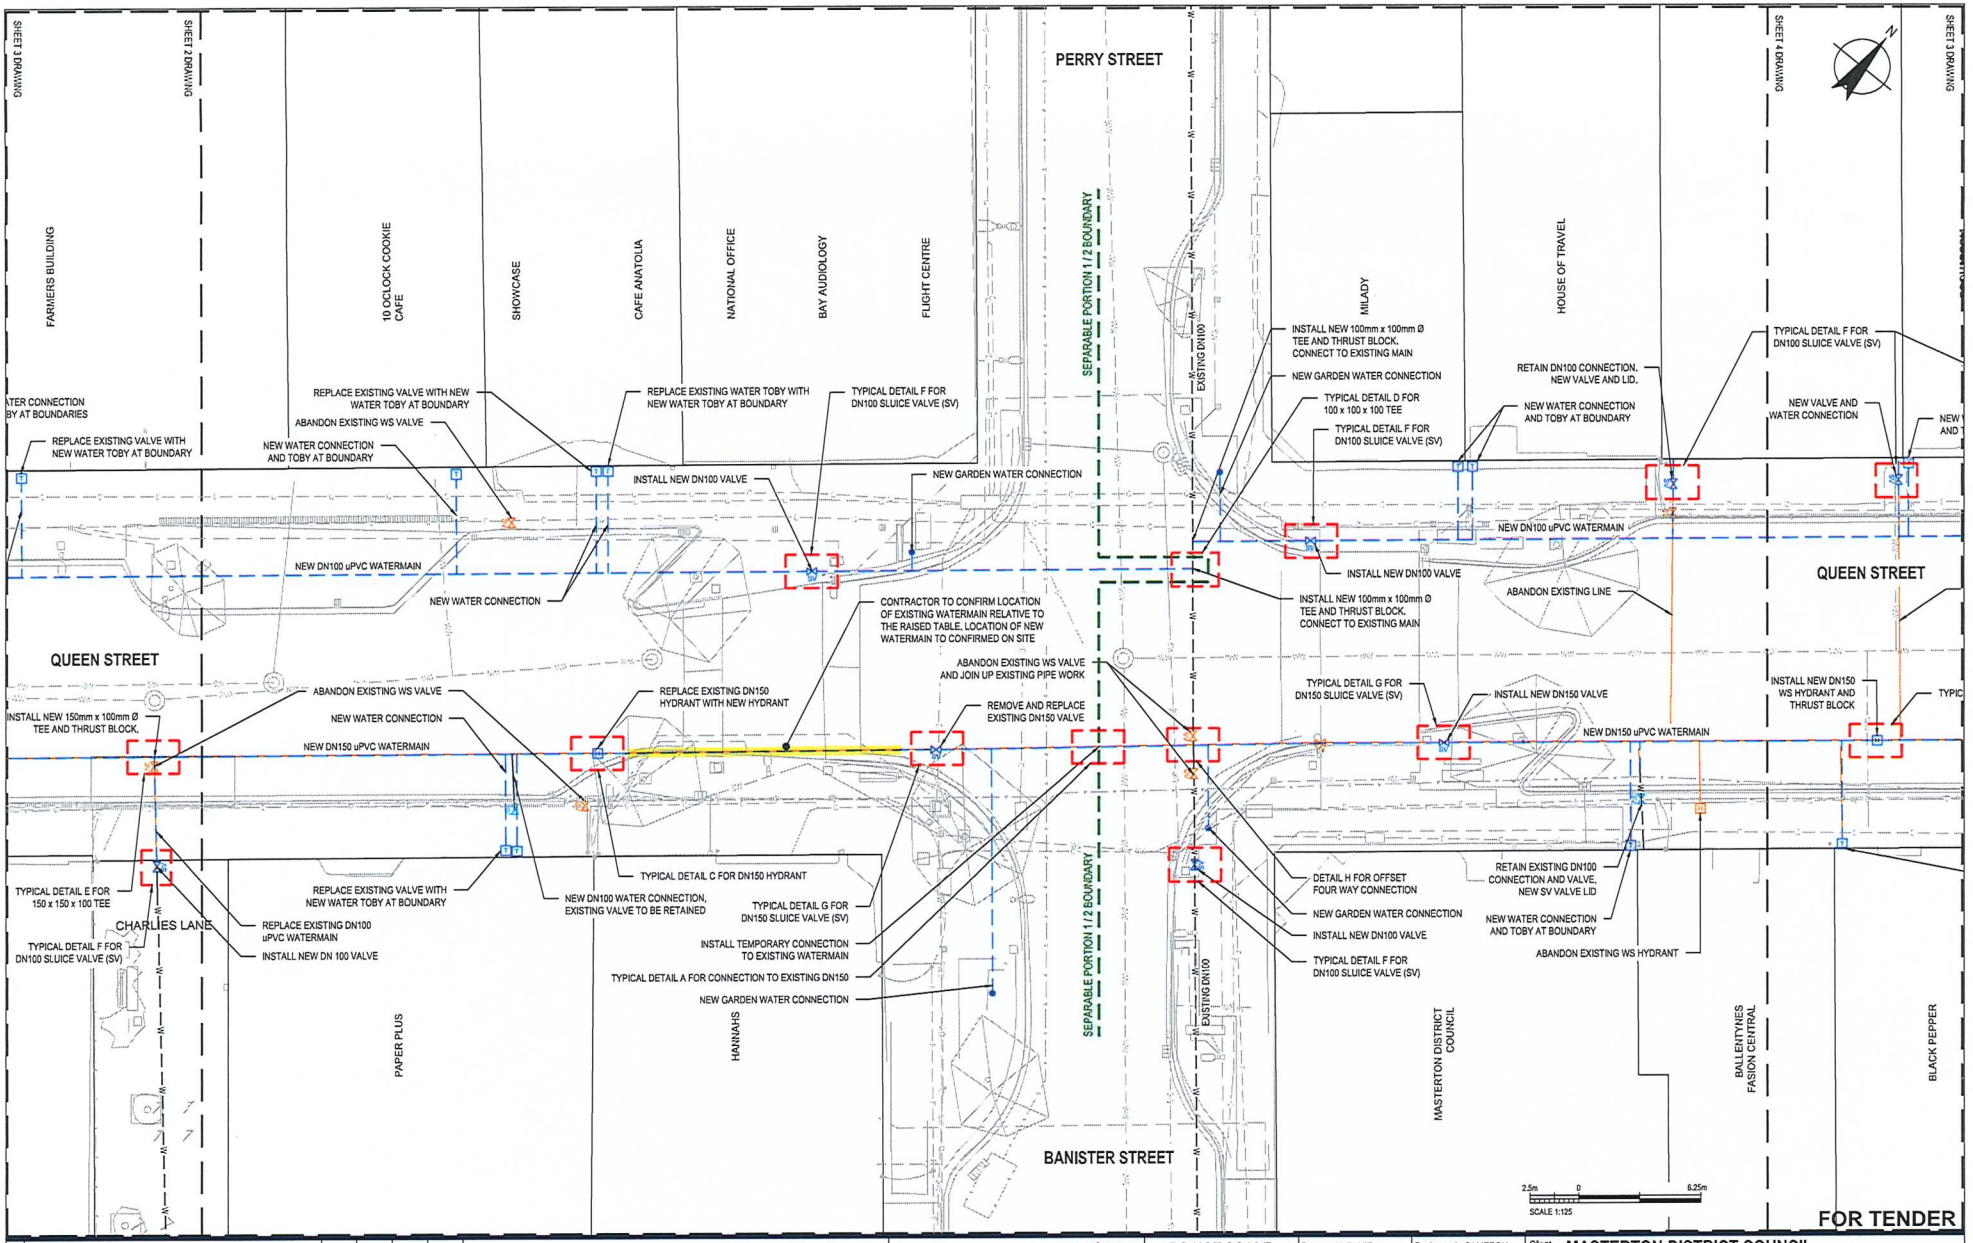

No	Revision	Drawn	Date	Approved	Date
A	FOR TENDER	HD	01.09.25	LC	01.09.25

CAMERON FAUVEL PROJECTS

MASTERTON WHAKAORIORI DISTRICT COUNCIL

Luke Cameron | BE (Civil) MEM CPEng. T | +64 27 405 5492 E | luke.cameron@cfprojects.co.nz
Mac Fauvel | BE (Civil) MEM CPEng. T | +64 27 641 5590 E | mac.fauvel@cfprojects.co.nz
www.cfprojects.co.nz
Masterton, New Zealand

DO NOT SCALE

Conditions of Use.
This document may only be used by the client (and any other person upon agreement) for the purpose for which it was prepared and must not be used by any other person or for any other purpose.

Drawn	H. DAVIE	Designer	L. CAMERON
Drafting Check	L. CAMERON	Design Check	M. FAUVEL
Approved	L. CAMERON		
Date	1 SEPTEMBER 2025		
Scale	AS SHOWN		

Client: MASTERTON DISTRICT COUNCIL
Project: CBD INFRASTRUCTURE UPGRADE
Title: WATER SUPPLY UPGRADE PLAN - SHEET 3

Original Size: A1 Drawing No: 25068 WU1 603 Rev: A

Plot Date: 10 September 2025 - 8:51 pm Plotted by: Haydon Davie Cad File No: C:\Work\CF Projects\CF Projects\Queen Street\CAD WATER UPGRADE\600 Water Supply.dwg

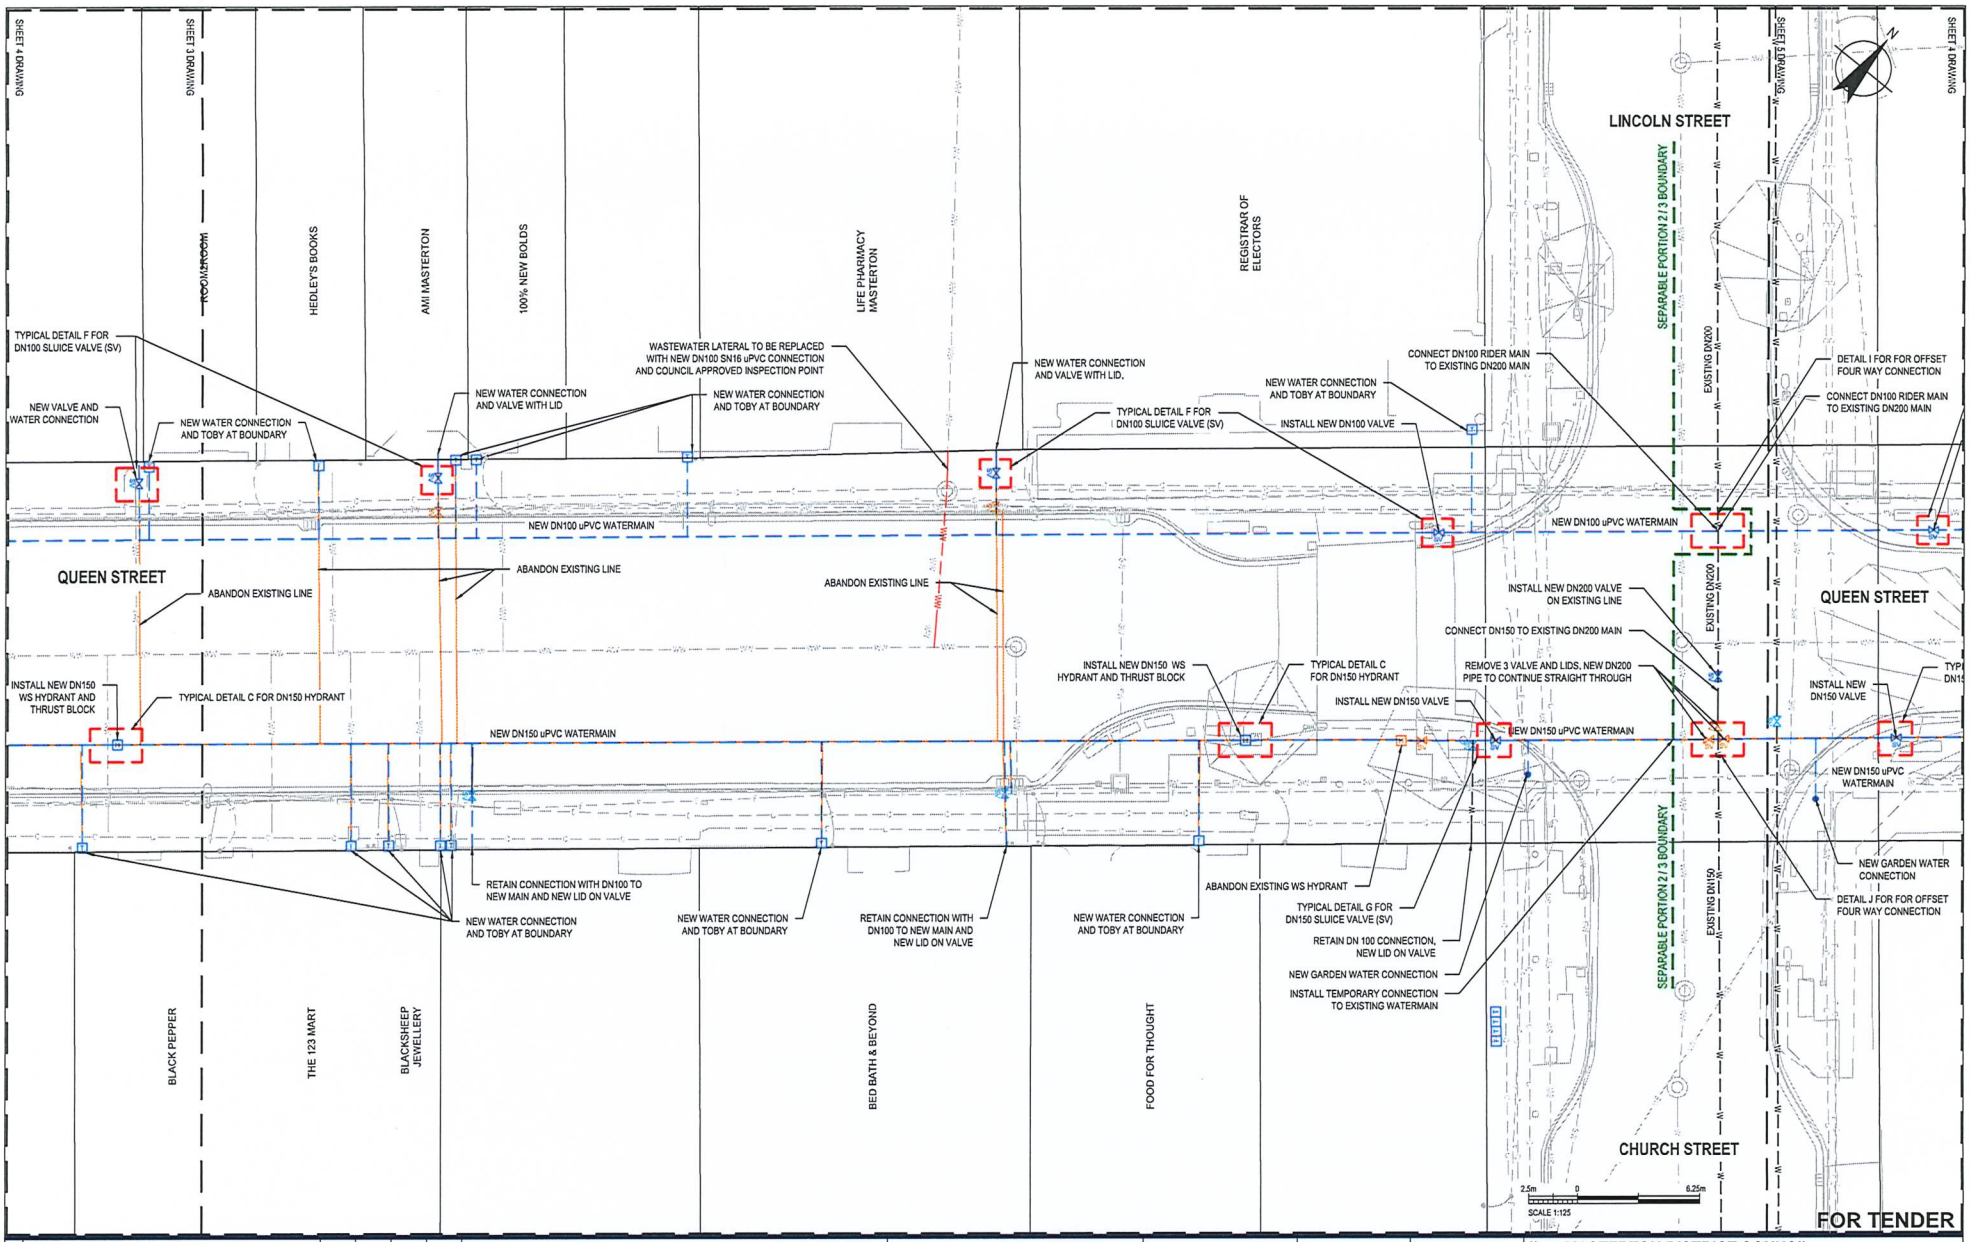

No	Revision	Drawn	Date	Approved	Date
A	FOR TENDER	HD	01.09.25	LC	01.09.25

CAMERON FAUVEL PROJECTS

MASTERTON WHAKAORIORI DISTRICT COUNCIL

Luke Cameron | BE (Civil) MEM CPEng. T | +64 27 405 5402 E | luke.cameron@cfprojects.co.nz

Mac Fauvel | BE (Civil) MEM CPEng. T | +64 27 641 5590 E | mac.fauvel@cfprojects.co.nz

www.cfprojects.co.nz
Masterton, New Zealand

DO NOT SCALE

Conditions of Use.
This document may only be used by the client (and any other person upon agreement) for the purpose for which it was prepared and must not be used by any other person or for any other purpose.

Drawn	H. DAVIE	Designer	L. CAMERON
Drafting Check	L. CAMERON	Design Check	M. FAUVEL
Approved	L. CAMERON		
Date	1 SEPTEMBER 2025		
Scale	AS SHOWN		

Client: MASTERTON DISTRICT COUNCIL
Project: CBD INFRASTRUCTURE UPGRADE
Title: WATER SUPPLY UPGRADE PLAN - SHEET 4

Original Size: A1 Drawing No: 25068 WU1 604 Rev: A

Plot Date: 10 September 2025 - 8:51 pm Plotted by: Haydon Davie Cad File No: C:\Work\CF Projects\CF Projects\Queen Street\CAD WATER UPGRADE\600 Water Supply.dwg

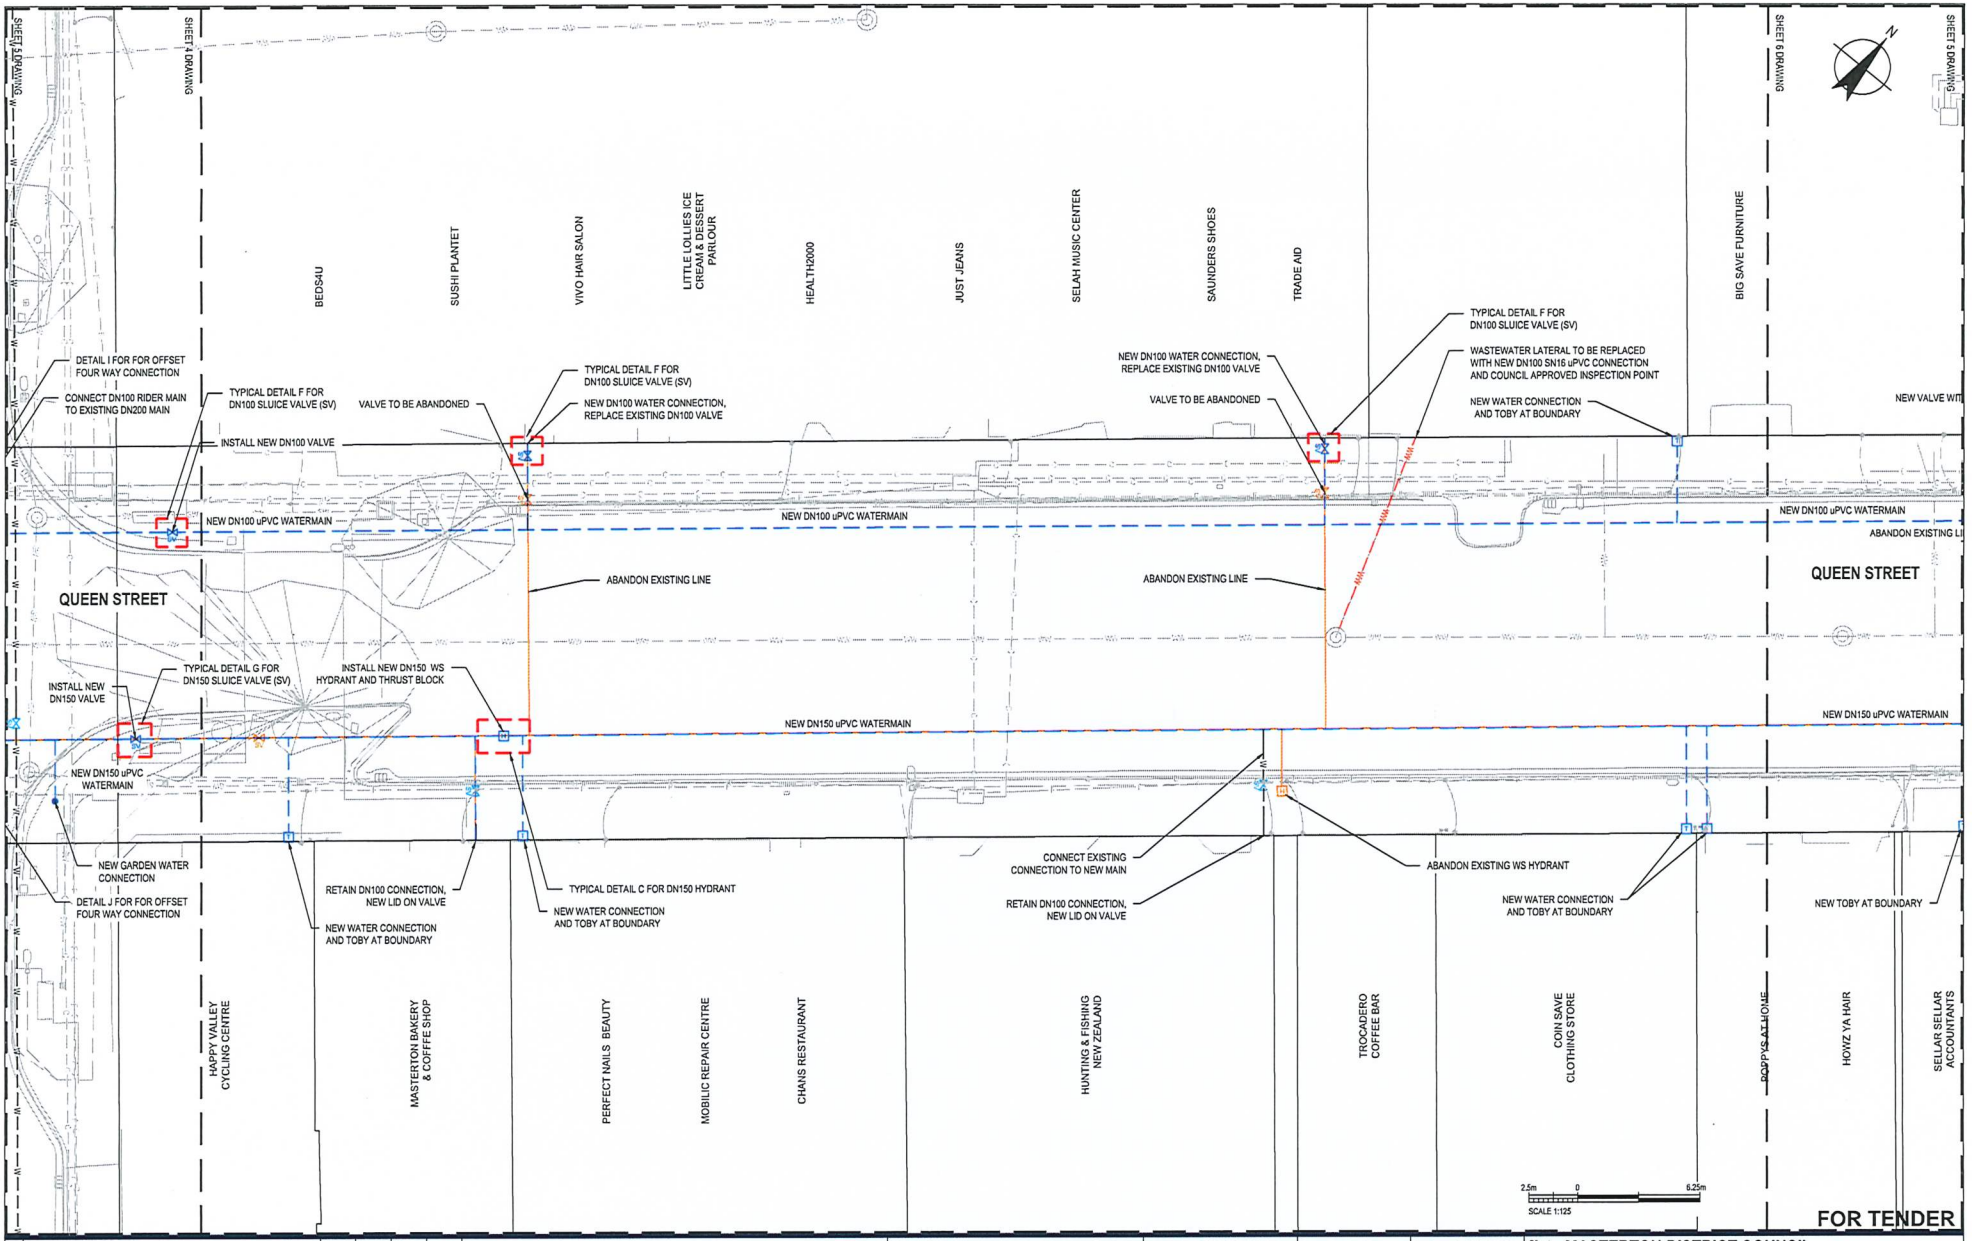

No	Revision	Drawn	Date	Approved	Date
A	FOR TENDER	HD	01.09.25	LC	01.09.25

CAMERON FAUVEL PROJECTS

MASTERTON WHAKAORIORI DISTRICT COUNCIL

Luke Cameron | BE (Civil) MEM CPEng.
T | +64 27 405 5492
E | luke.cameron@cfprojects.co.nz

Mac Fauvel | BE (Civil) MEM CPEng.
T | +64 27 641 5590
E | mac.fauvel@cfprojects.co.nz

www.cfprojects.co.nz
Masterton, New Zealand

DO NOT SCALE

Conditions of Use.
This document may only be used by the client (and any other person upon agreement) for the purpose for which it was prepared and must not be used by any other person or for any other purpose.

Drawn	H. DAVIE	Designer	L. CAMERON
Drafting Check	L. CAMERON	Design Check	M. FAUVEL
Approved	L. CAMERON		
Date	1 SEPTEMBER 2025		
Scale	AS SHOWN		

Client: MASTERTON DISTRICT COUNCIL
Project: CBD INFRASTRUCTURE UPGRADE
Title: WATER SUPPLY UPGRADE PLAN - SHEET 5

Original Size: A1 | Drawing No: 25068 WU1 605 | Rev: A

Plot Date: 10 September 2025 - 8:51 pm | Plotted by: Hayden Davie

Cad File No: C:\Work\CF Projects\CF Projects\Queen Street\CAD WATER UPGRADE\600 Water Supply.dwg

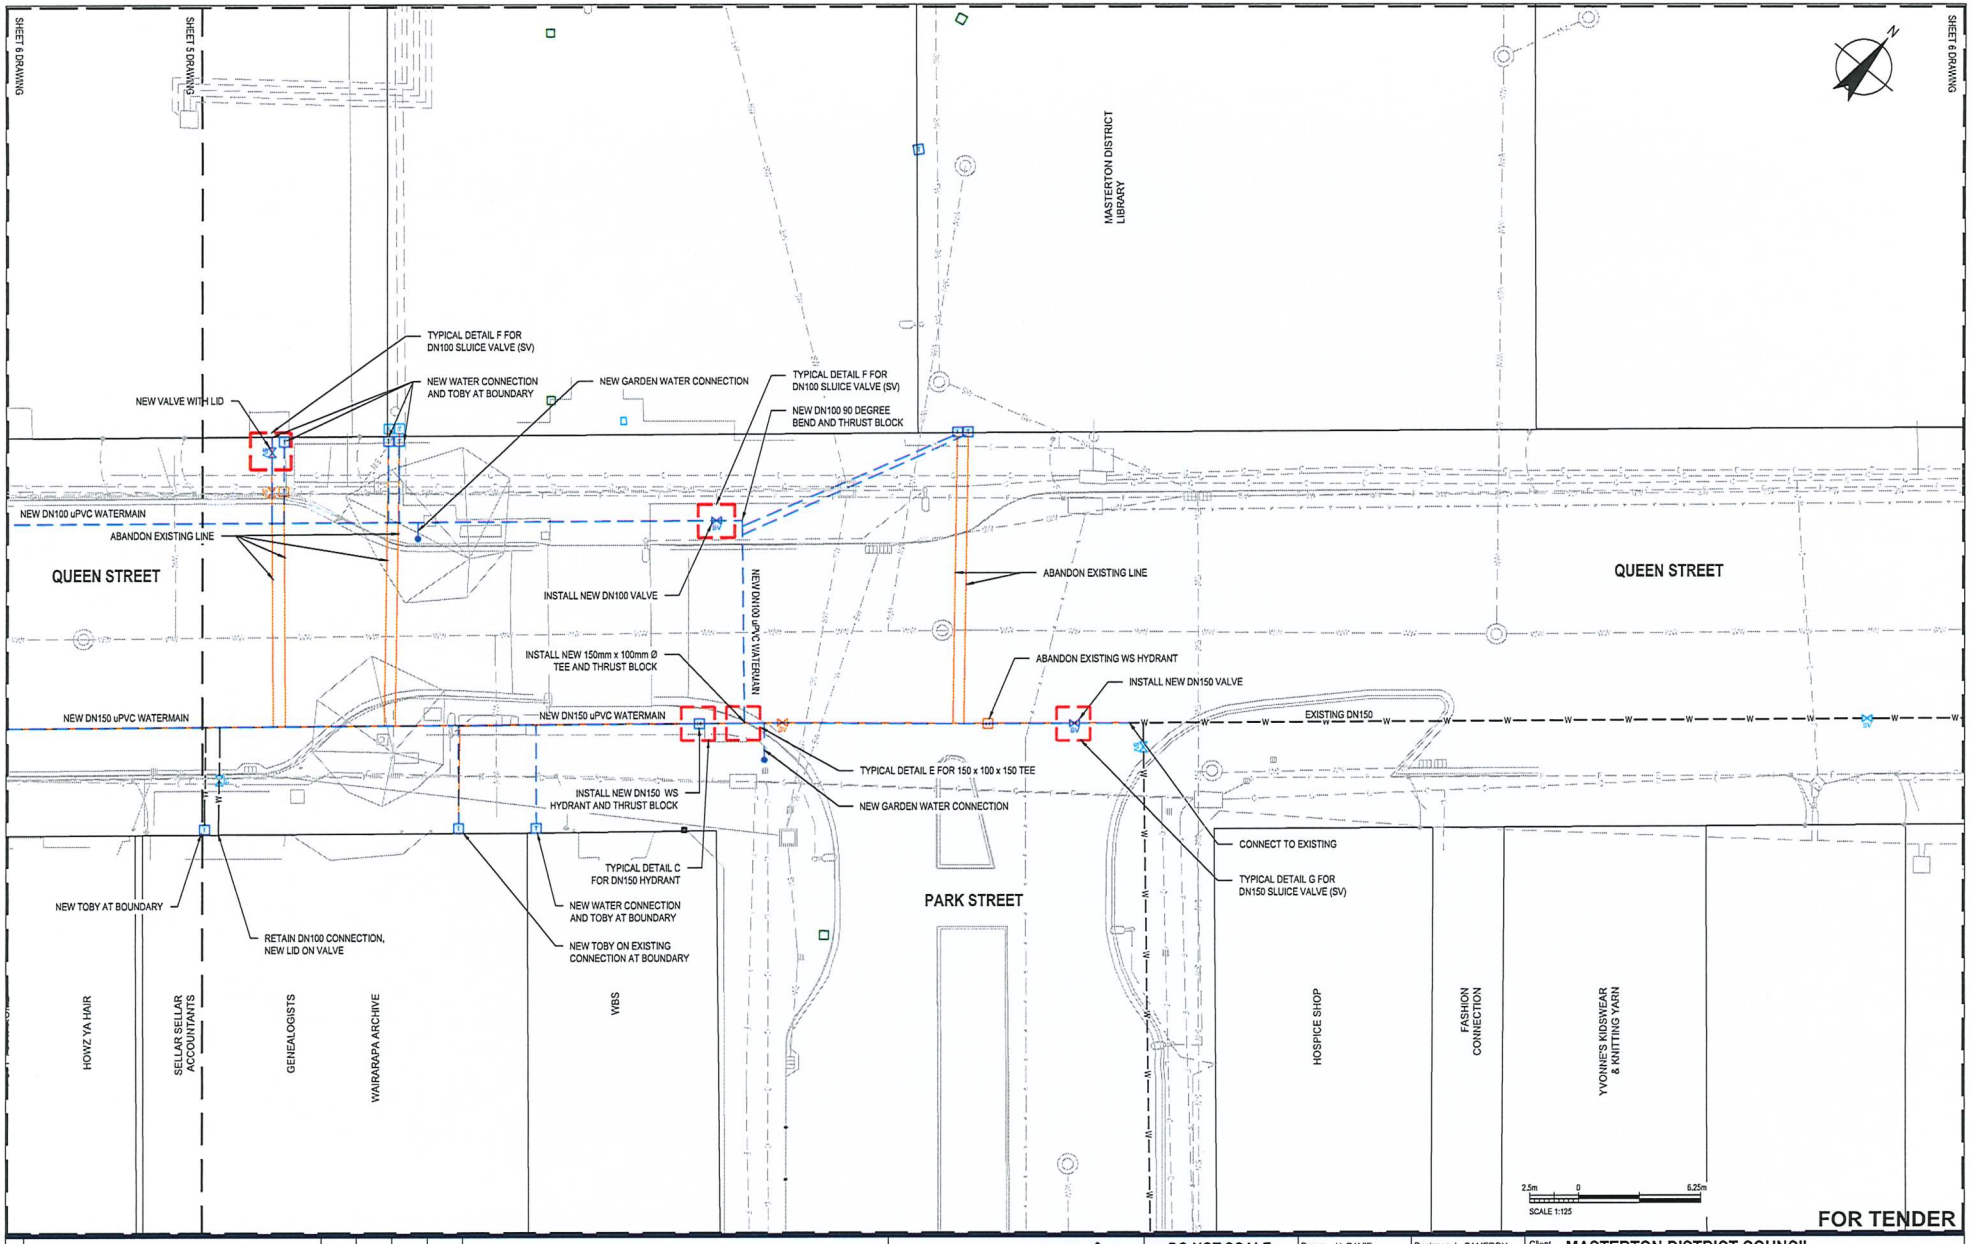

No	Revision	Drawn	Date	Approved	Date
A	FOR TENDER	HD	01.09.25	LC	01.09.25

CAMERON FAUVEL PROJECTS

MASTERTON WHAKAORIORI DISTRICT COUNCIL

Luke Cameron | BE (Civil) MEM CPEng. T | +64 27 405 5492 E | luke.cameron@cfprojects.co.nz
Mac Fauvel | BE (Civil) MEM CPEng. T | +64 27 641 5590 E | mac.fauvel@cfprojects.co.nz
www.cfprojects.co.nz
Masterton, New Zealand

DO NOT SCALE

Conditions of Use.
This document may only be used by the client (and any other person upon agreement) for the purpose for which it was prepared and must not be used by any other person or for any other purpose.

Drawn	H. DAVIE	Designer	L. CAMERON
Drafting Check	L. CAMERON	Design Check	M. FAUVEL
Approved	L. CAMERON		
Date	1 SEPTEMBER 2025		
Scale	AS SHOWN		

Client: MASTERTON DISTRICT COUNCIL
Project: CBD INFRASTRUCTURE UPGRADE
Title: WATER SUPPLY UPGRADE PLAN - SHEET 6

Original Size: A1 | Drawing No: 25068 WU1 606 | Rev: A

Plot Date: 10 September 2025 - 8:51 pm | Plotted by: Hayden Davie | Cad File No: C:\Work\CF Projects\CF Projects\Queen Street\CAD WATER UPGRADE\600 Water Supply.dwg